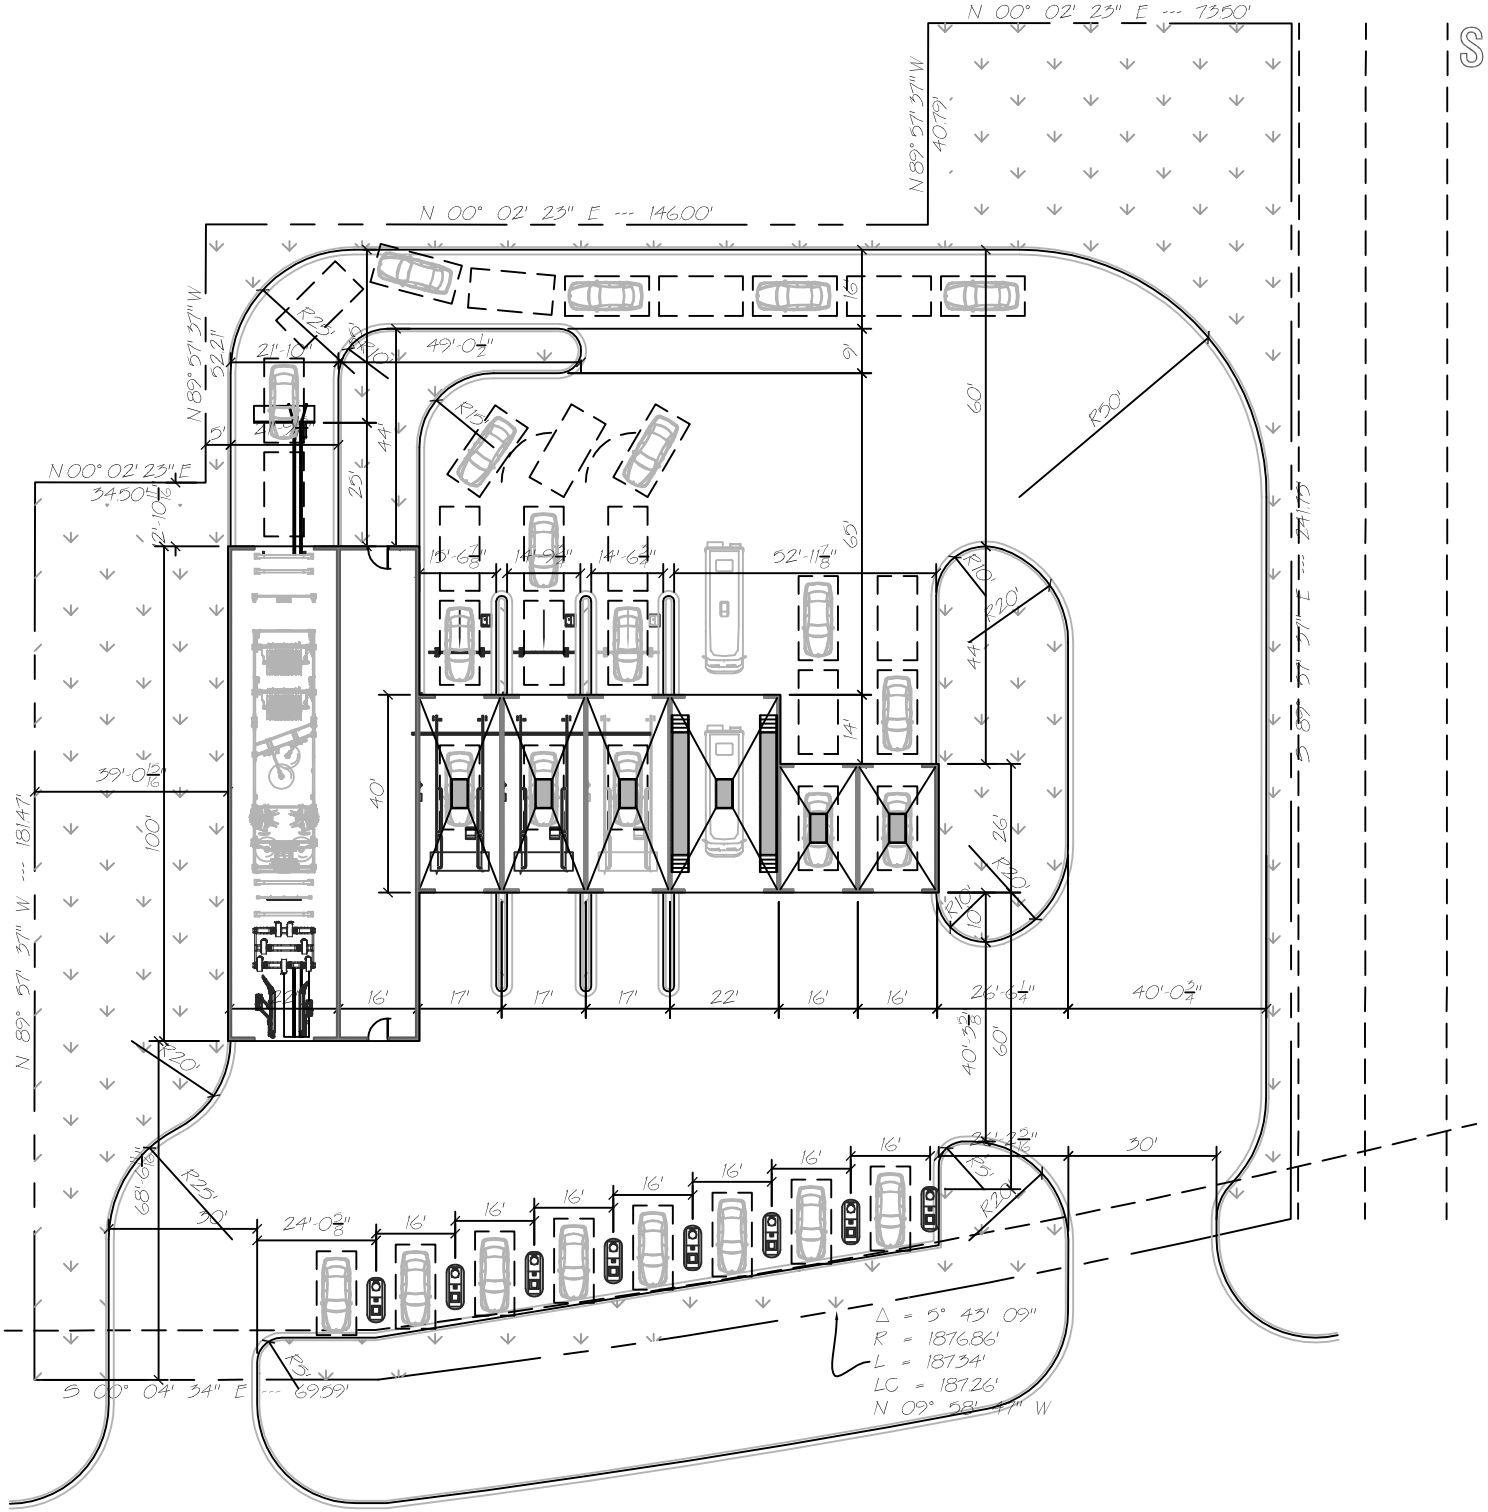SITE PLAN # A004-08